DRAWING NO.
DCAK038

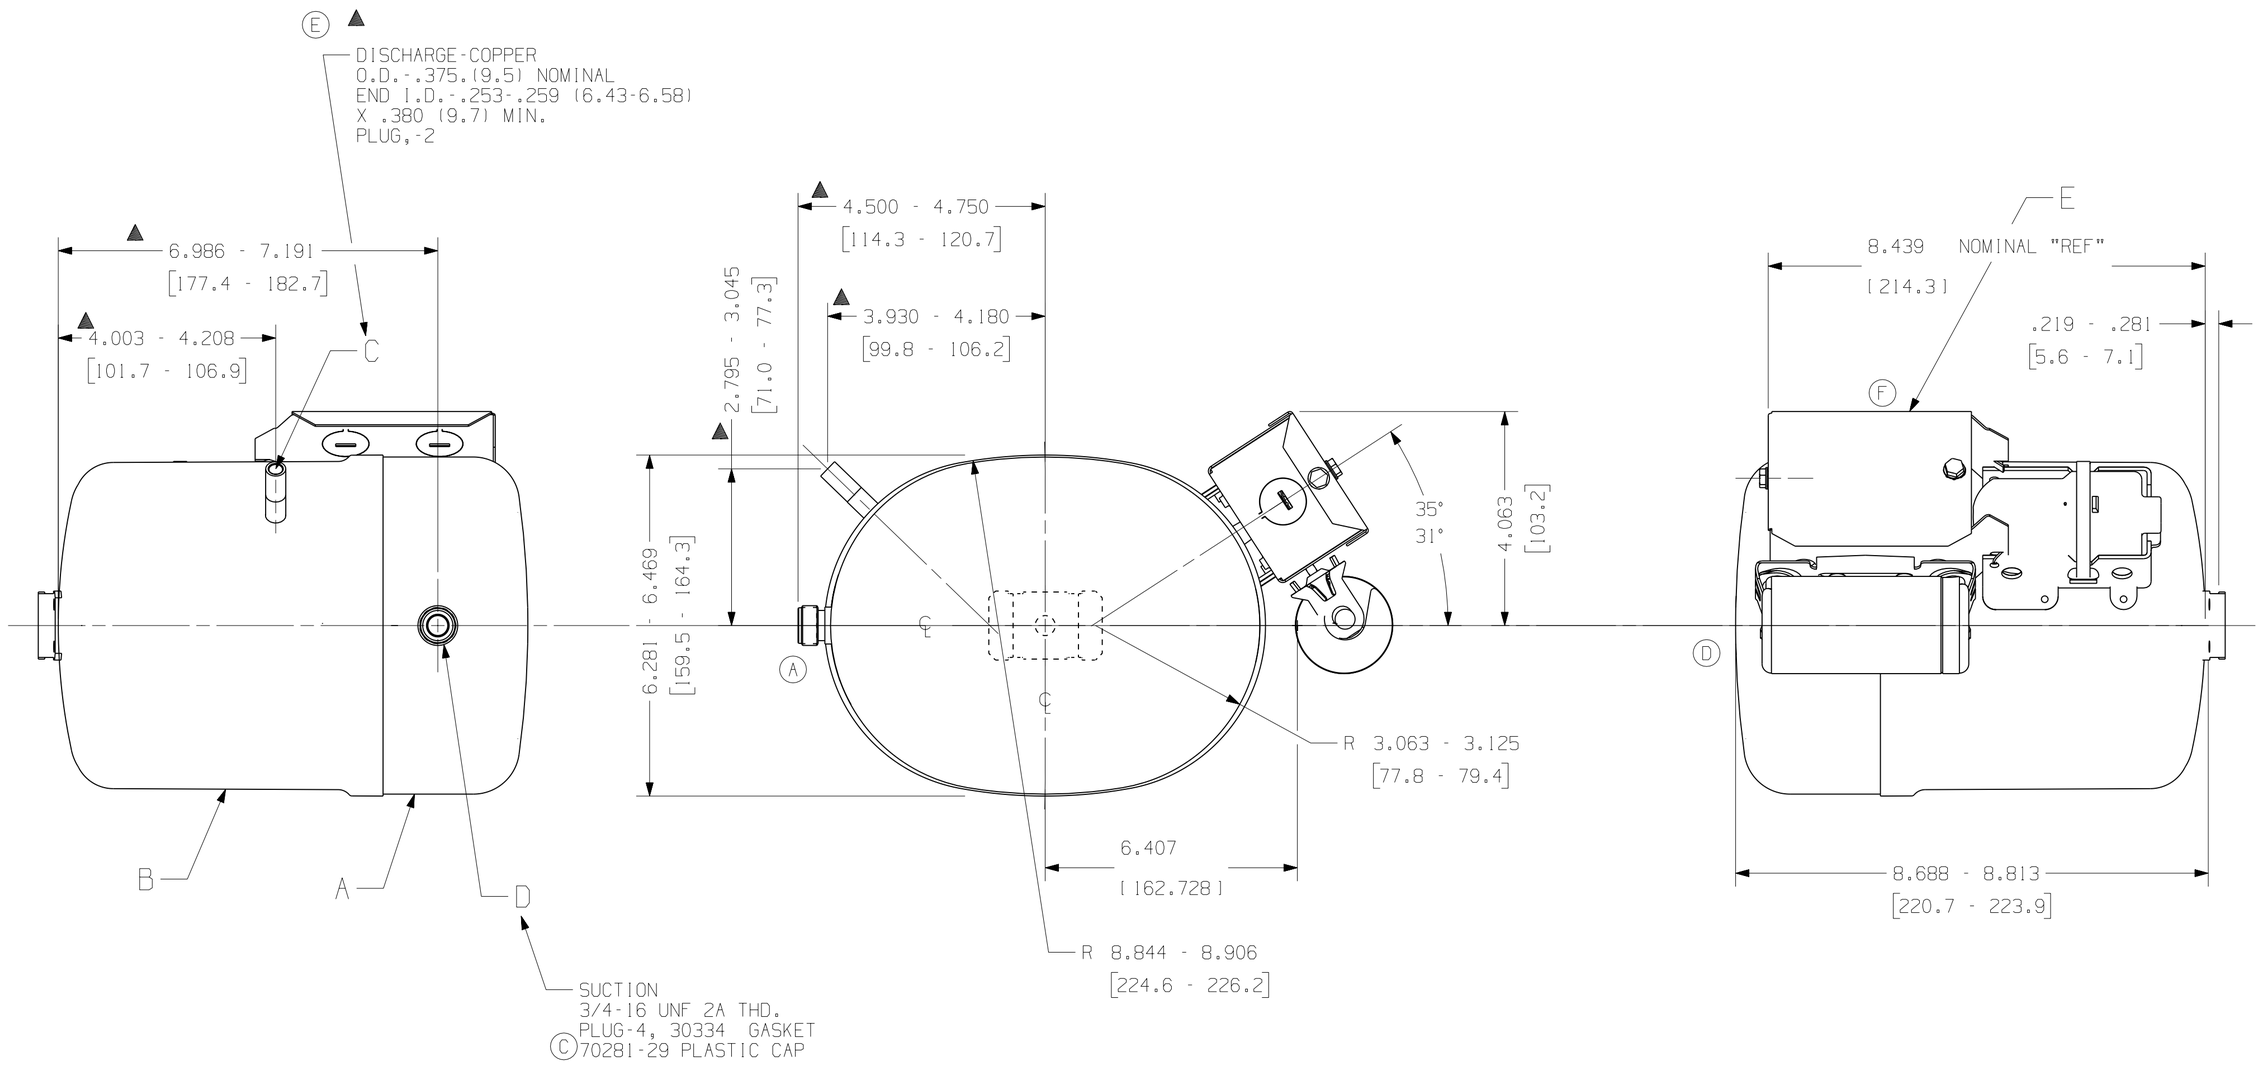

A	32103-7
B	HA588-2
C	34719
D	40783
E	DGAE1904

(B)

MANUFACTURING NOTES!

1. SEE SPEC."A-B" & "A-C" FOR PROCESSING.

NOTE:

1. IF SPECIFIED ON BILL OF MATERIAL ASSEMBLE THESE PARTS AS SHOWN.
▲ 2. MUST COMPLY WITH T.P.Co. GLOBAL SPEC. 08.

DIMENSIONING = INCHES / MILLIMETERS OR INCHES - [MILLIMETERS]

3D, VNX6

ENGLISH

O.A. SYMBOLS
★ = CATEGORY I
▲ = CATEGORY II
■ = CATEGORY III
= CATEGORY IV

AK

LT	LC	DATE	CHANGE
F	—	TS 21JUN12	EC29368 REDRAWN IN 3D & RELAY BOX UPDATED\ ADDED GLOBAL SPEC. 08
E	7F	NLD 9/12/96	#234874 REVISED TUBE TOLERANCES
D	3D	SJS 4/18/96	#234295 REMOVED CAPACITOR CLIP
C	6C	HMB 9/7/93	WA570281-23 #224366
B	6A	HMB 7/01/93	WAS 41442 #227218
A	5D	HMB 9/22/92	ROTALOK SPUD VIEW REVISED #226230
REL	—	—	#225910

THIS DRAWING OR PRINT (S) IS THE PROPERTY OF TECUMSEH PRODUCTS COMPANY AND CONTAINS INFORMATION PROPRIETARY AND CONFIDENTIAL TO TECUMSEH. IT IS LOANED SUBJECT TO THE LIMITATIONS MADE AVAILABLE TO THE RECIPIENT ON THE EXPRESS AND UNDERSTANDING THAT THE RECIPIENT WILL NOT USE THE INFORMATION CONTAINED THEREIN FOR ANY PURPOSE DETRIMENTAL TO THE INTERESTS OF TECUMSEH, AND THAT SUCH INFORMATION SHALL NOT BE DISCLOSED OR MADE AVAILABLE TO OTHERS WITHOUT THE EXPRESS AND APPROVED WRITTEN CONSENT OF TECUMSEH, AND THAT SUCH INFORMATION SHALL NOT BE COPIED OTHERWISE (WHETHER ELECTRONICALLY OR MANUALLY) IN WHOLE OR IN PART WITHOUT SUCH WRITTEN CONSENT AND SPECIFICALLY WITHIN THE TIME PERIOD (IF ANY) SHALL BE RETURNED BY THE RECIPIENT TO TECUMSEH AT TECUMSEH'S REQUEST OR AT LATTER'S REQUEST PROMPTLY AFTER SUCH REQUEST IS MADE.

DO NOT SCALE PRINT. DRAWING MAY HAVE BEEN REVISED. MATERIALS MUST NOT BE MAGNETIZED AS INSTALLED IN FINAL COMPRESSOR ASSEMBLY.

DIS.CODE 34D

NAME SALES COMPRESSOR

DWN.	CK.	APR.	SCALE
BRODERICH 8-12-92	MC CAUGHEY 9-12-96	BLANDEN	1/2"=1"

THIS PRINT SUPERSEDES ALL PRINTS PRIOR TO

TECUMSEH PRODUCTS CO.
ANN ARBOR, MICHIGAN

MATERIAL

DRAWING NO. DCAK038

BANNER